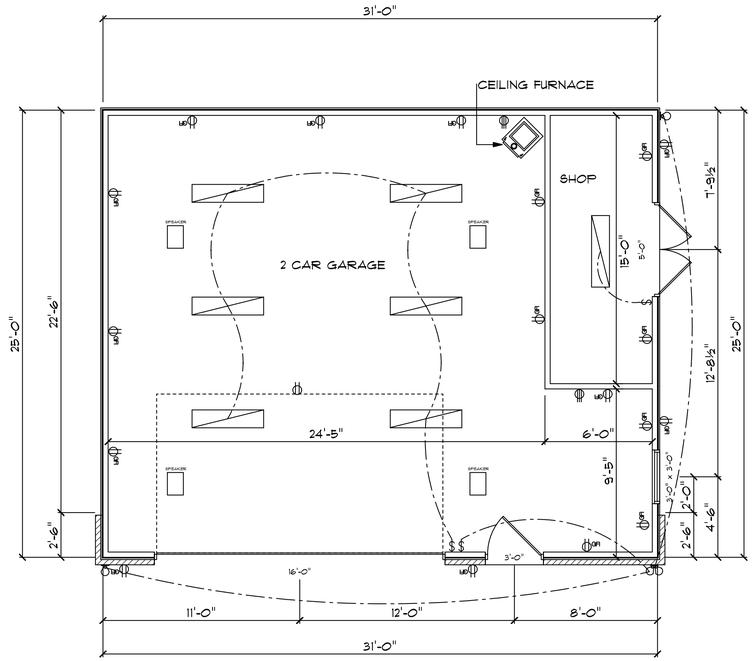

MAIN FLOOR PLAN

SCALE: 1/4" = 1'-0"

ELECTRICAL	COUNT	SYMBOL
double spotlight	1	
fluorescent fixture	7	
single spotlight	2	
SPEAKER	4	
outlet	1	
outlet 220v	2	
outlet gfi	18	
switch	3	

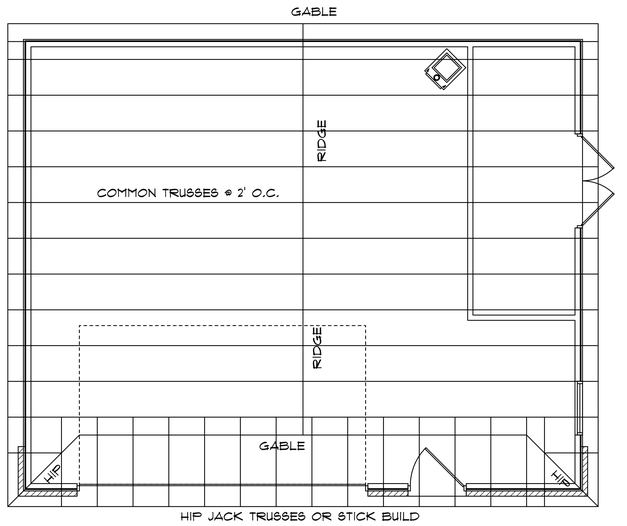

HIP JACK TRUSSES OR STICK BUILD

ROOF FRAMING PLAN

SCALE: 1/4" = 1'-0"

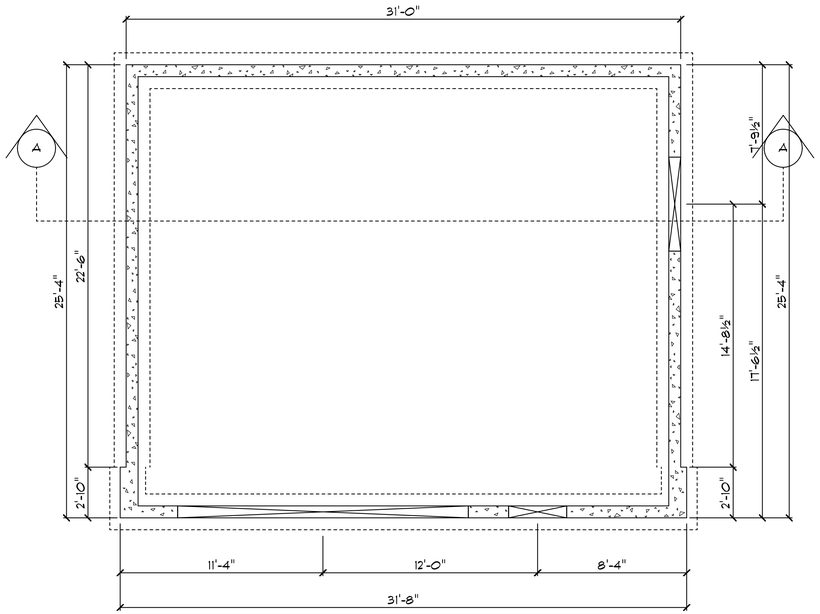

BASEMENT LAYOUT

SCALE: 1/4" = 1'-0"

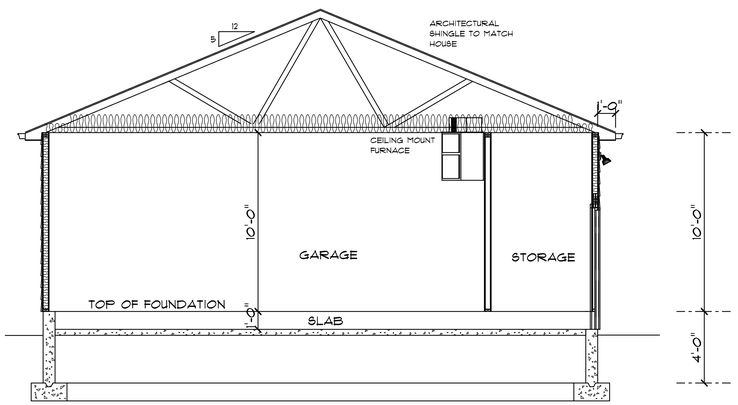

SECTION THROUGH

SCALE: 1/4" = 1'-0"

www.cabinsandsheds.com

These plans are the exclusive property of www.cabinsandsheds.com and are available for use, resell, reuse, ownership rights and modification through a special offer by cabinsandsheds.com to those who purchase plans as a collections from cabinsandsheds.com. All other reproduction and/or use is prohibited

IT IS THE RESPONSIBILITY OF THE PURCHASER/BUILDER OF THIS PLAN TO INSURE THAT ALL LOCAL BUILDING CODES AND REQUIREMENTS ARE MET. (STRUCTURAL, SEISMIC, SNOW, WIND, HVAC, ELECTRICAL ETC.)

MAIN FLOOR, FOUNDATION, SECTION, ROOF

SINGLE USE FOR:

cabinsandsheds

SCALE 1/4" = 1'-0"
DATE July 31, 2008
DRAWING NUMBER SHEET 2

APPROVED
DRAWN BY
REVISED

PLAN NAME: GARAGE 2